SKETCH PLAN OF LOT A, DISTRICT LOT 138, COMOX DISTRICT, PLAN 2607, EXCEPT PARTS IN PLANS 312-R, 14210 AND 29833

PARCEL IDENTIFIER: 006-341-969

SCALE 1:2000

50m 0 50 100m

ALL DISTANCES ARE SHOWN IN METRES

THE INTENDED PLOT SIZE OF THIS PLAN IS 280mm IN HEIGHT BY 432mm IN WIDTH (B SIZE) WHEN PLOTTED AT A SCALE OF 1:2000

LEGEND

BEARINGS ARE GRID BEARINGS AND ARE DERIVED FROM PLAN EPP39088

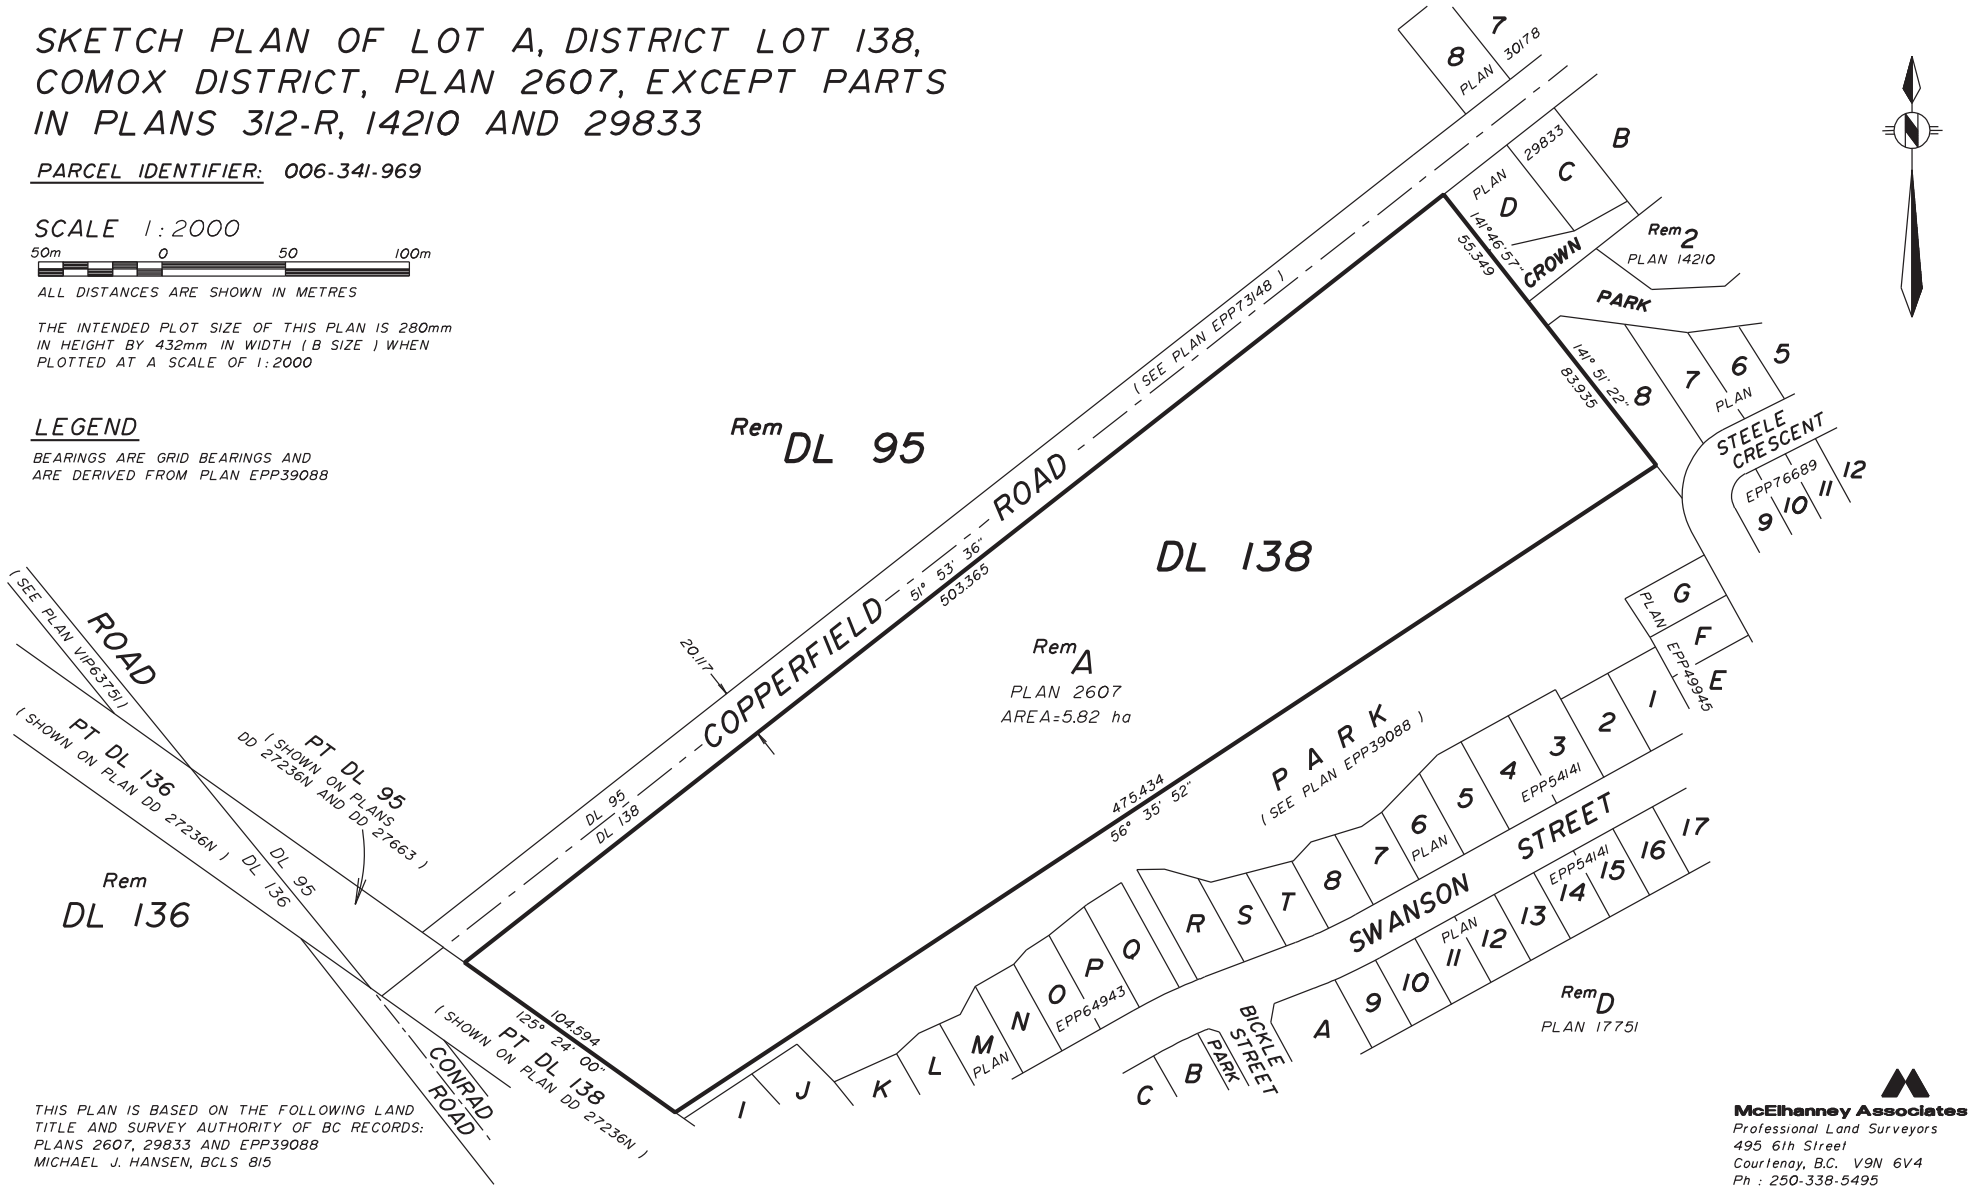

THIS PLAN IS BASED ON THE FOLLOWING LAND TITLE AND SURVEY AUTHORITY OF BC RECORDS: PLANS 2607, 29833 AND EPP39088
MICHAEL J. HANSEN, BCLS 815

DATED OCTOBER 13, 2017

McElhanney Associates
Professional Land Surveyors
495 6th Street
Courtenay, B.C. V9N 6V4
Ph: 250-338-5495
File 47226-01-DP-SK